

Sepehr Kalani Moghaddam

SELECTED PROJECT

09

Iran

Multi-storey residential building with ground-level parking, a shared circulation core and repeated facade openings.


PROJECT DOCUMENTATION

Five principal plans / sections / elevations / details




Parking & access plans.

SEPEHR KALANI MOGHADDAM

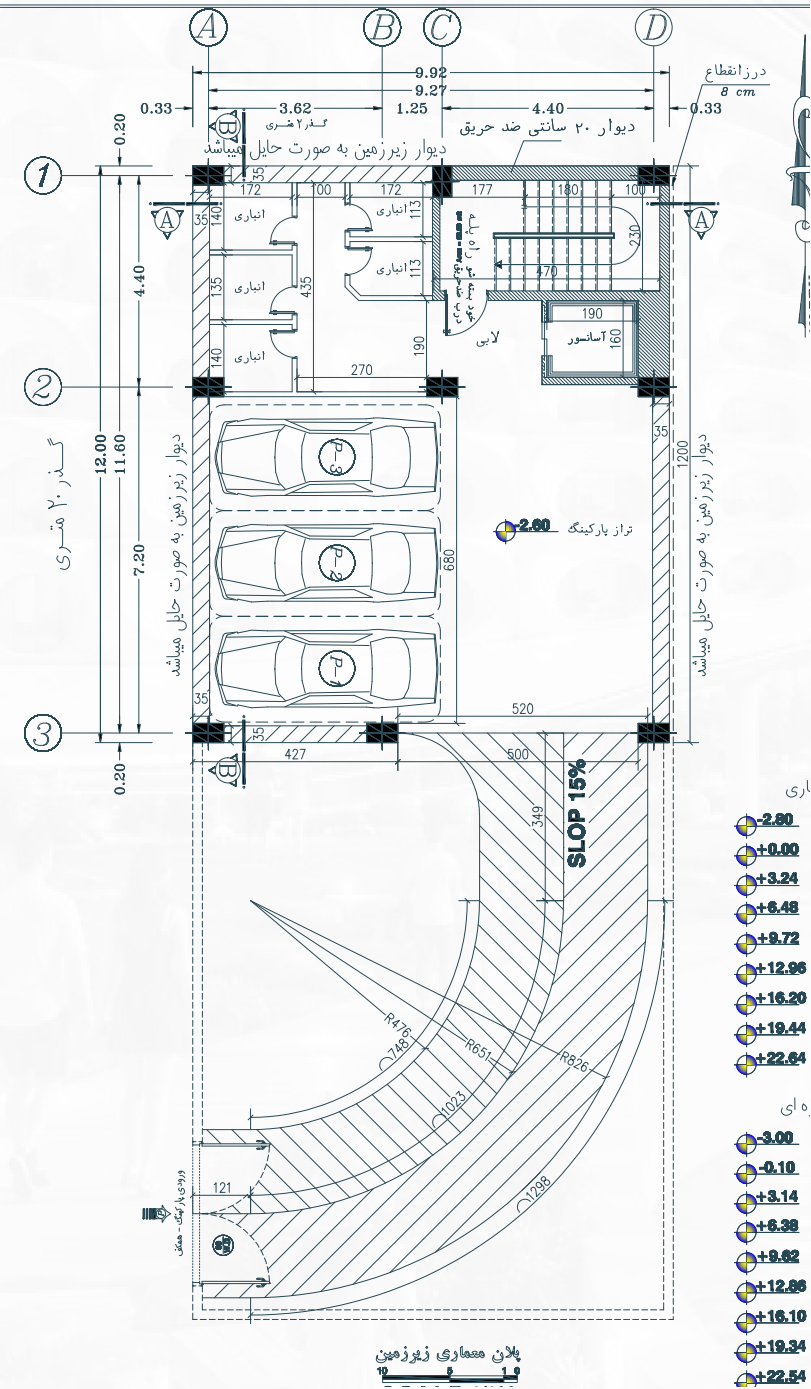


Parking layout 1

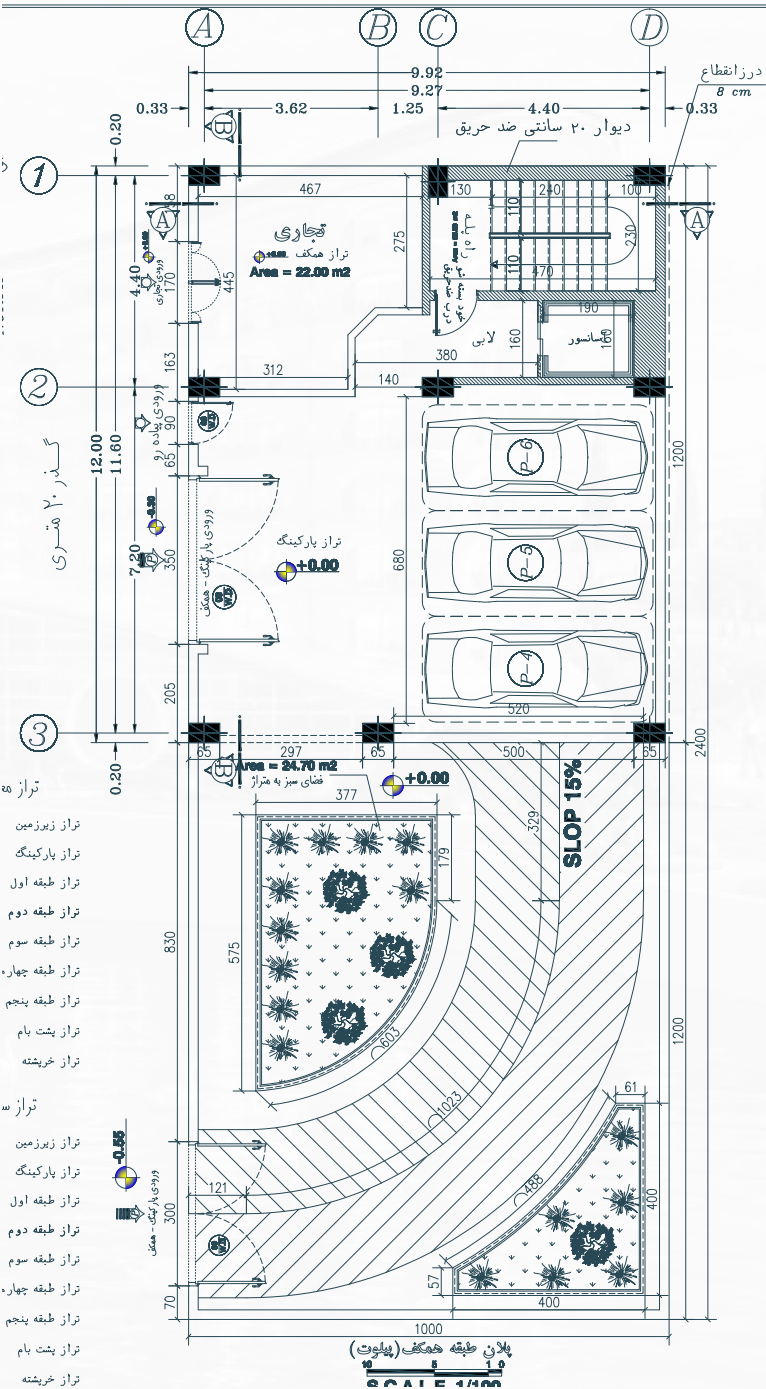

Parking layout 2

Residential & roof plans.

SEPEHR KALANI MOGHADDAM

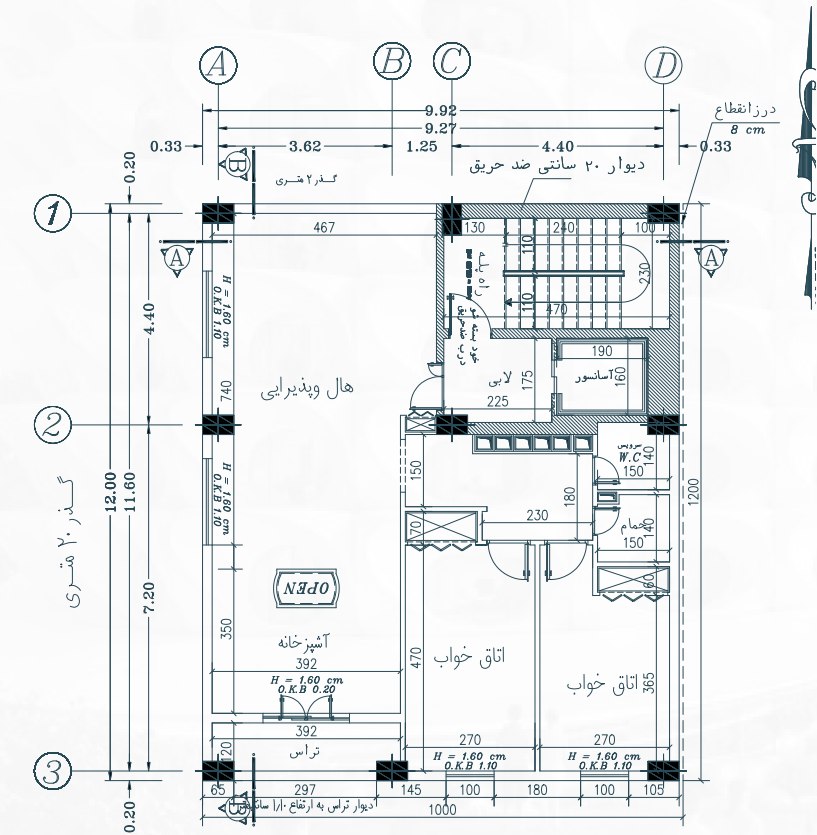


پلان معماری طبقه اول - دوم - سوم - چهارم

SCALE 1/100
Area = 120.00 m2

تک واحدی

Residential layout 1

DRAWING PRESENTATION: HAMIDREZA GHAMBARI / ARCHITECTURAL DRAFTSPERSON

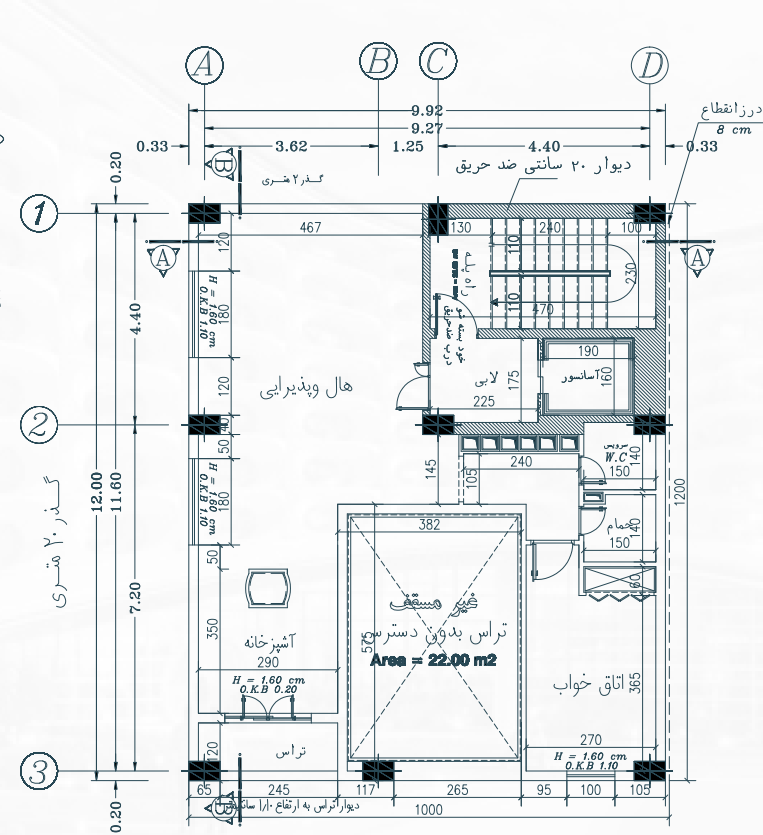


پلان معماری طبقه پنجم

SCALE 1/100
Area = 98.00 m2


تک واحدی

Residential layout 2

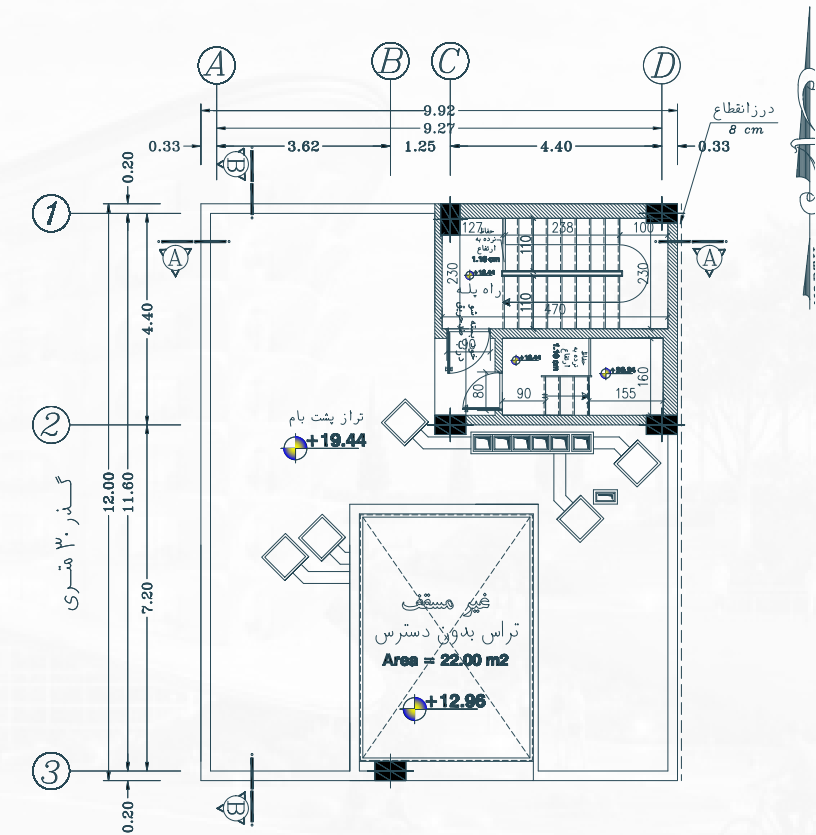

پلان معماری خرپشته

SCALE 1/100
Area = 160.00 m2

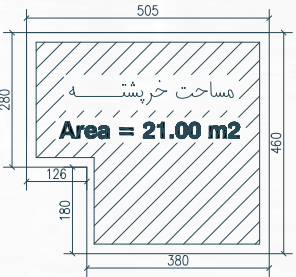

تراز معماری


- تراز زیرزمین -2.80
- تراز پارکینگ +0.00
- تراز طبقه اول +3.24
- تراز طبقه دوم +6.48
- تراز طبقه سوم +9.72
- تراز طبقه چهارم +12.96
- تراز پنجم +16.20
- تراز پشت بام +19.44
- تراز: خرپشته +22.84

Roof plan



Building sections.


SEPEHR KALANI MOGHADDAM

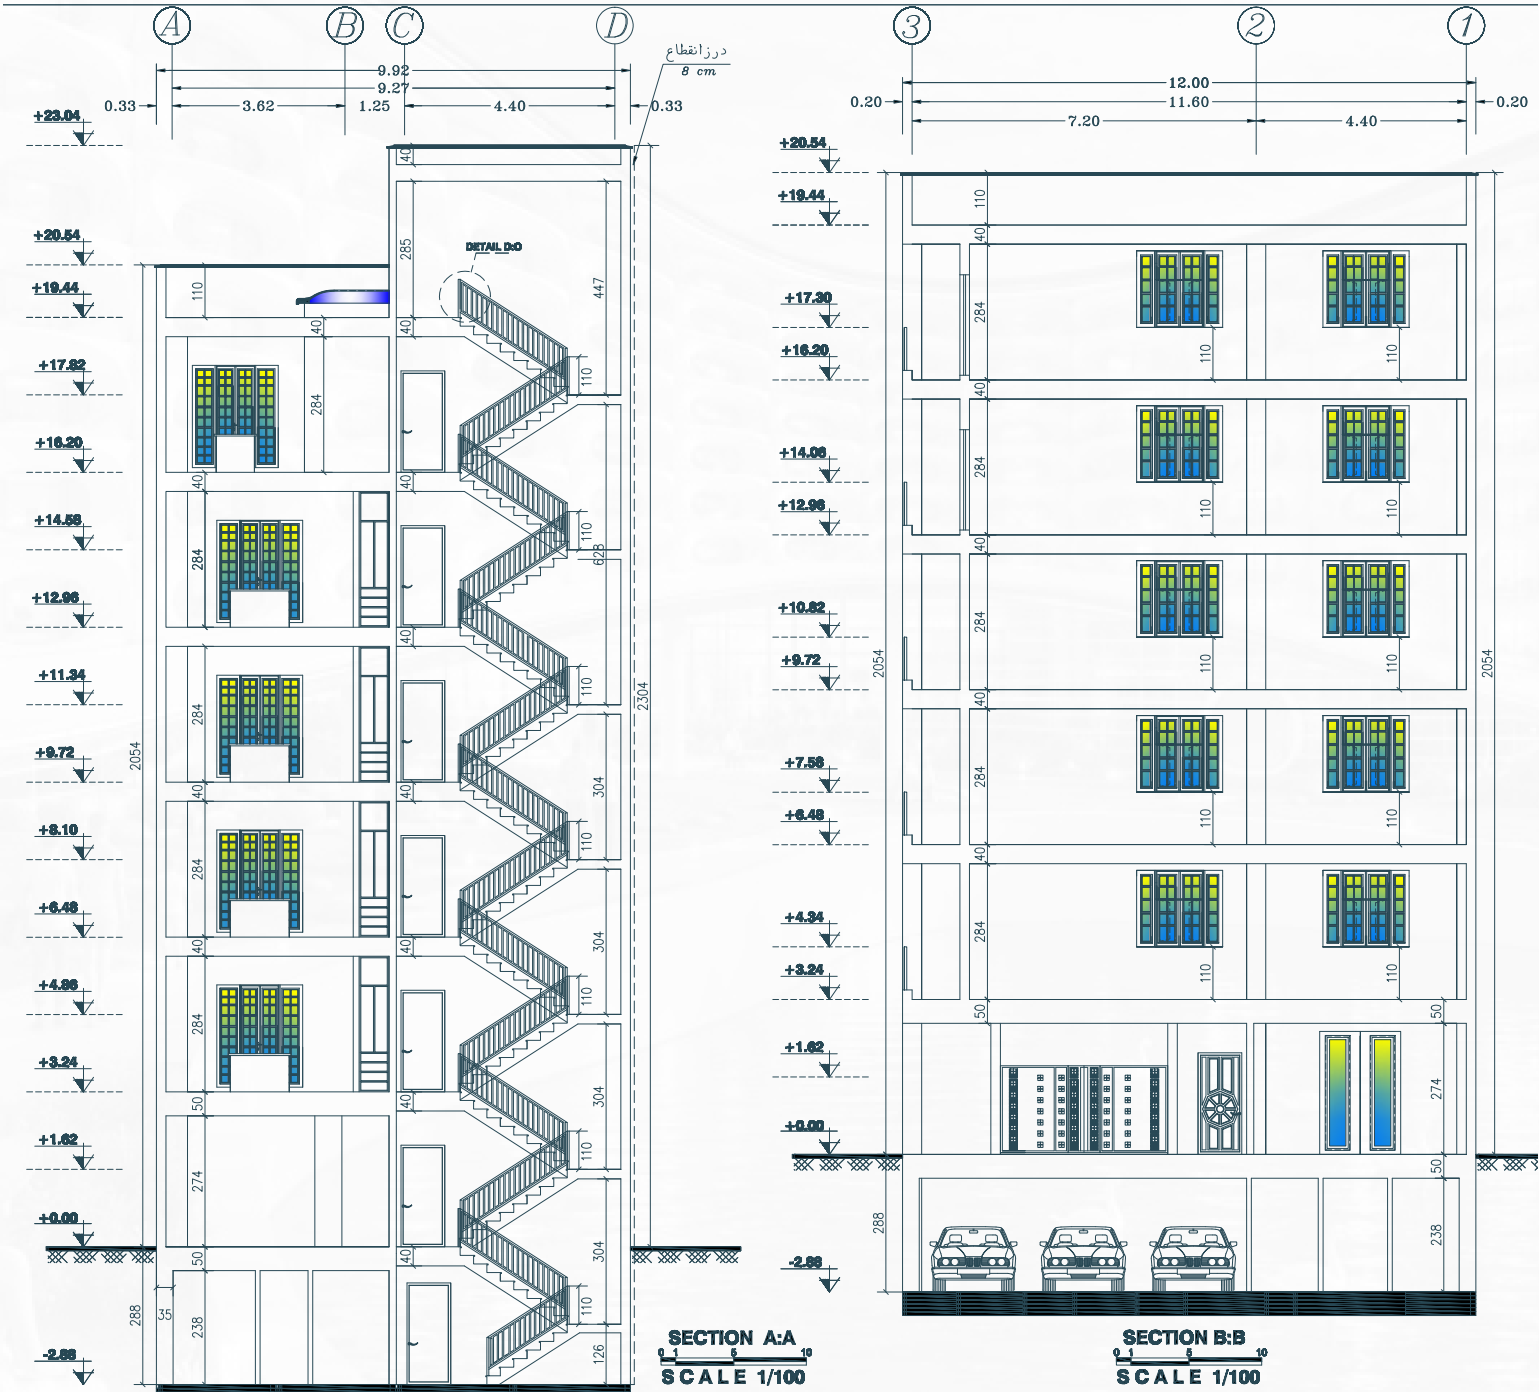


Sections A-A and B-B

Elevations & details.

SEPEHR KALANI MOGHADDAM

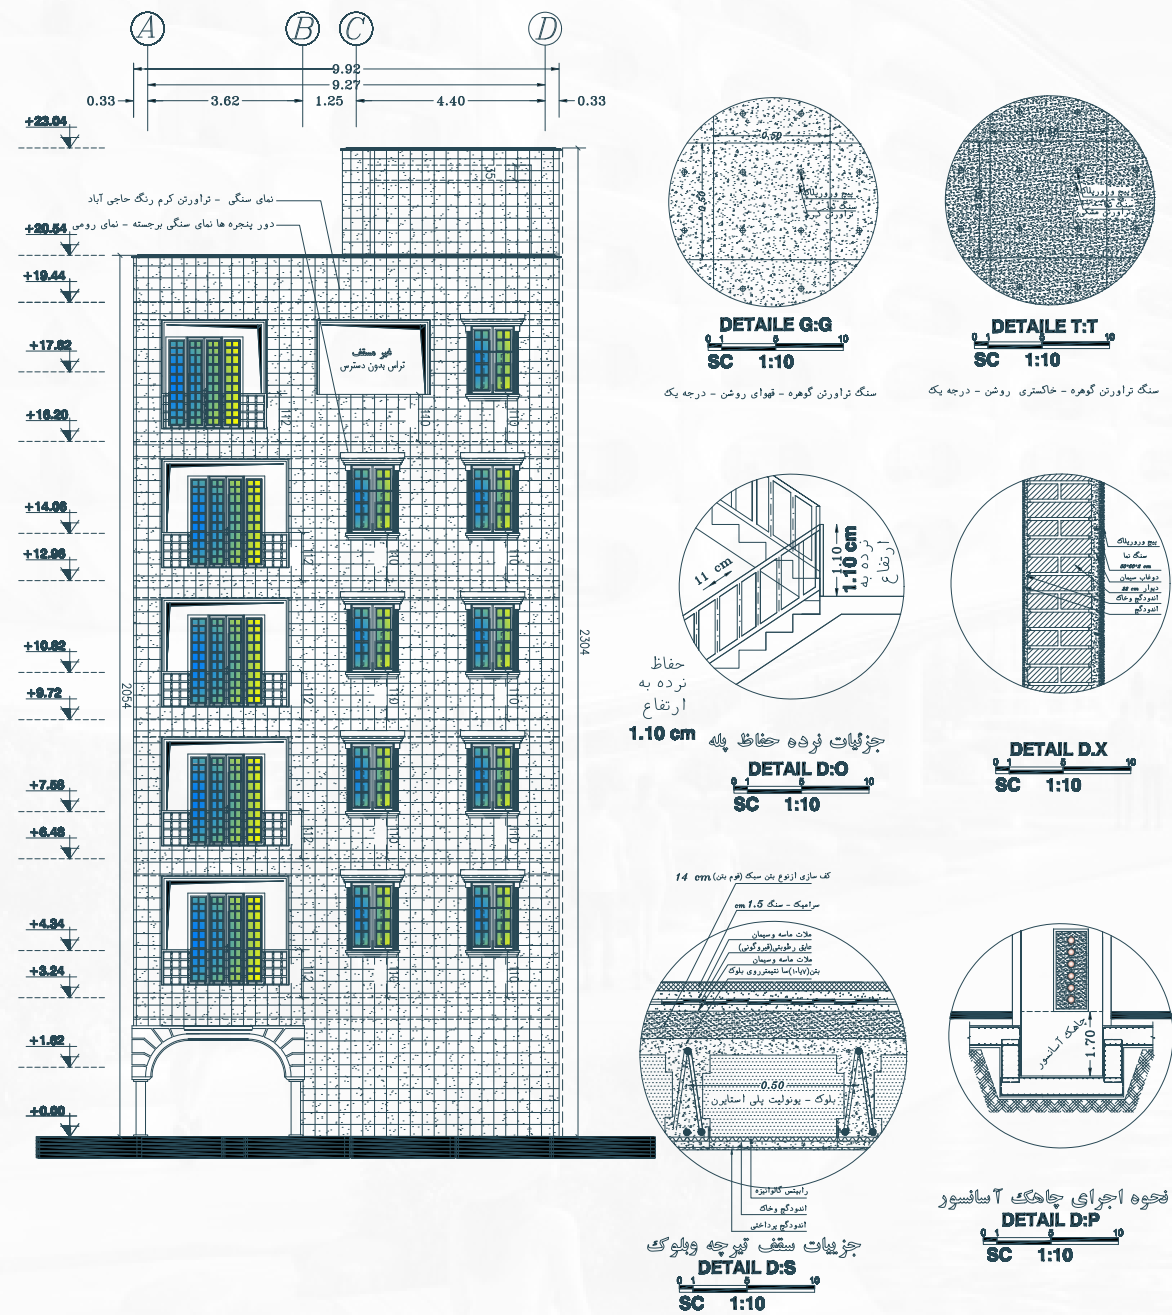

Elevation and details

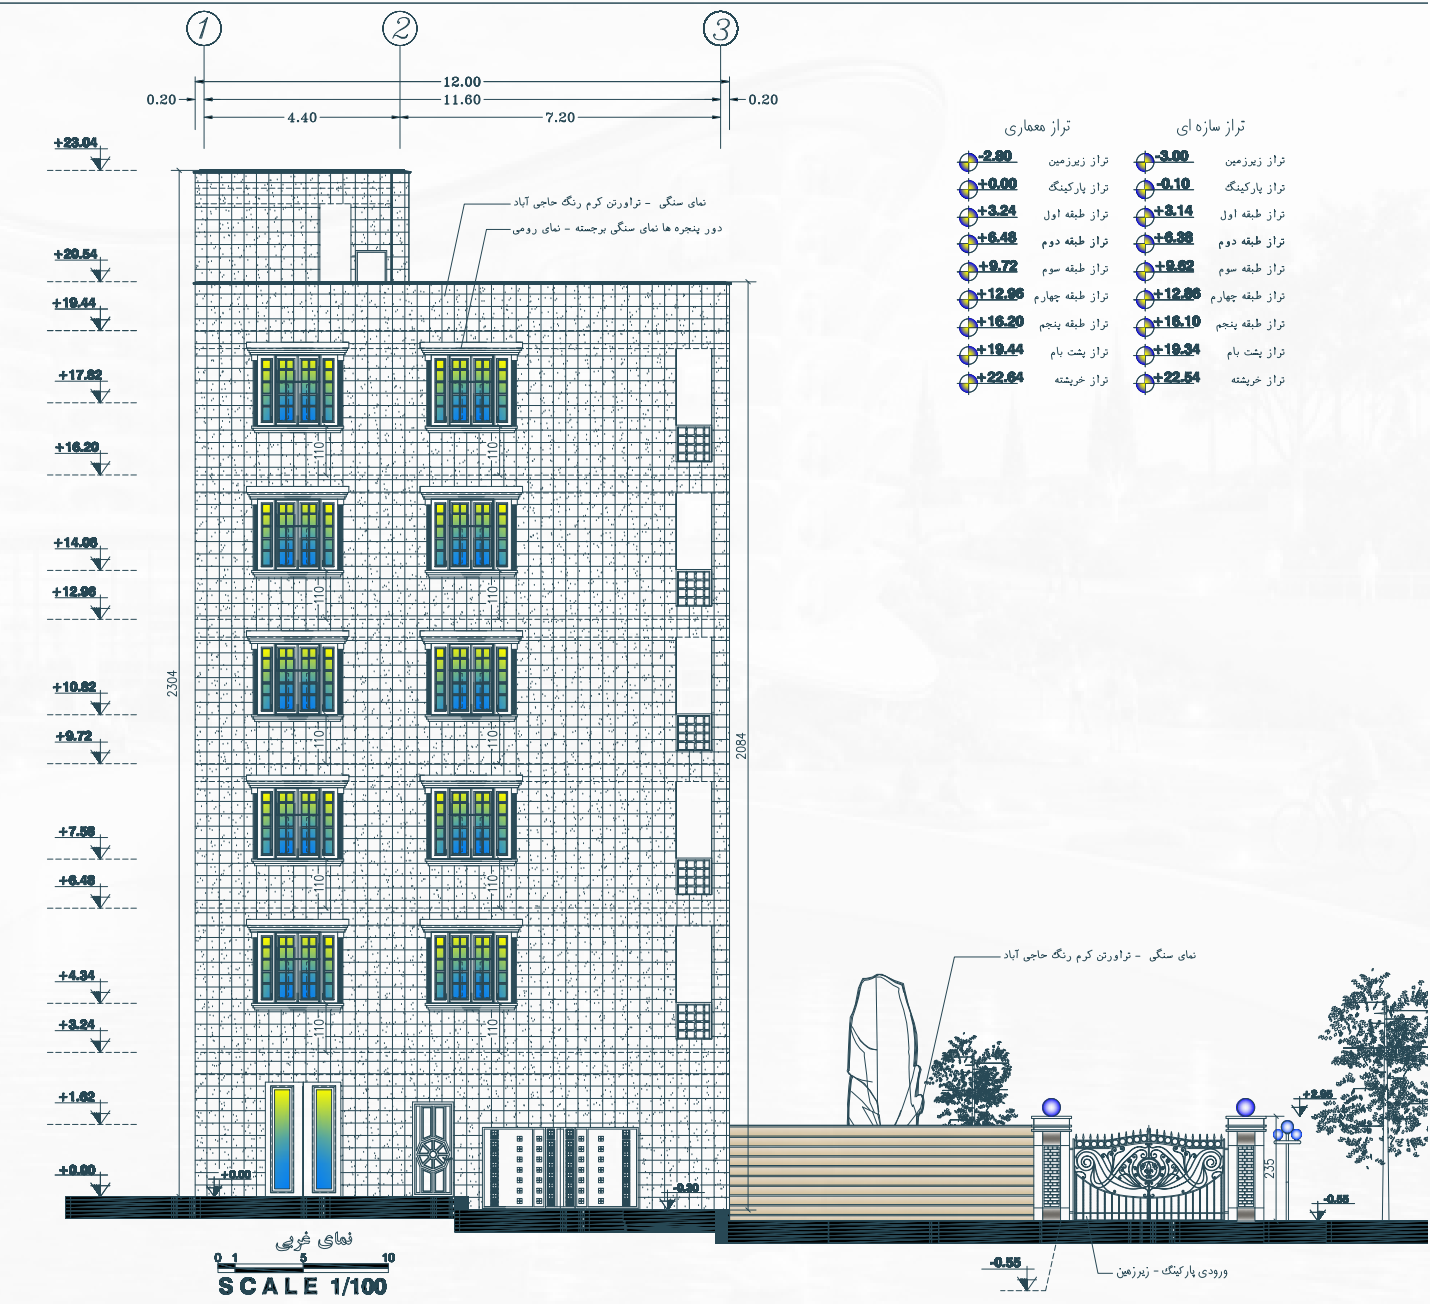

Principal elevation